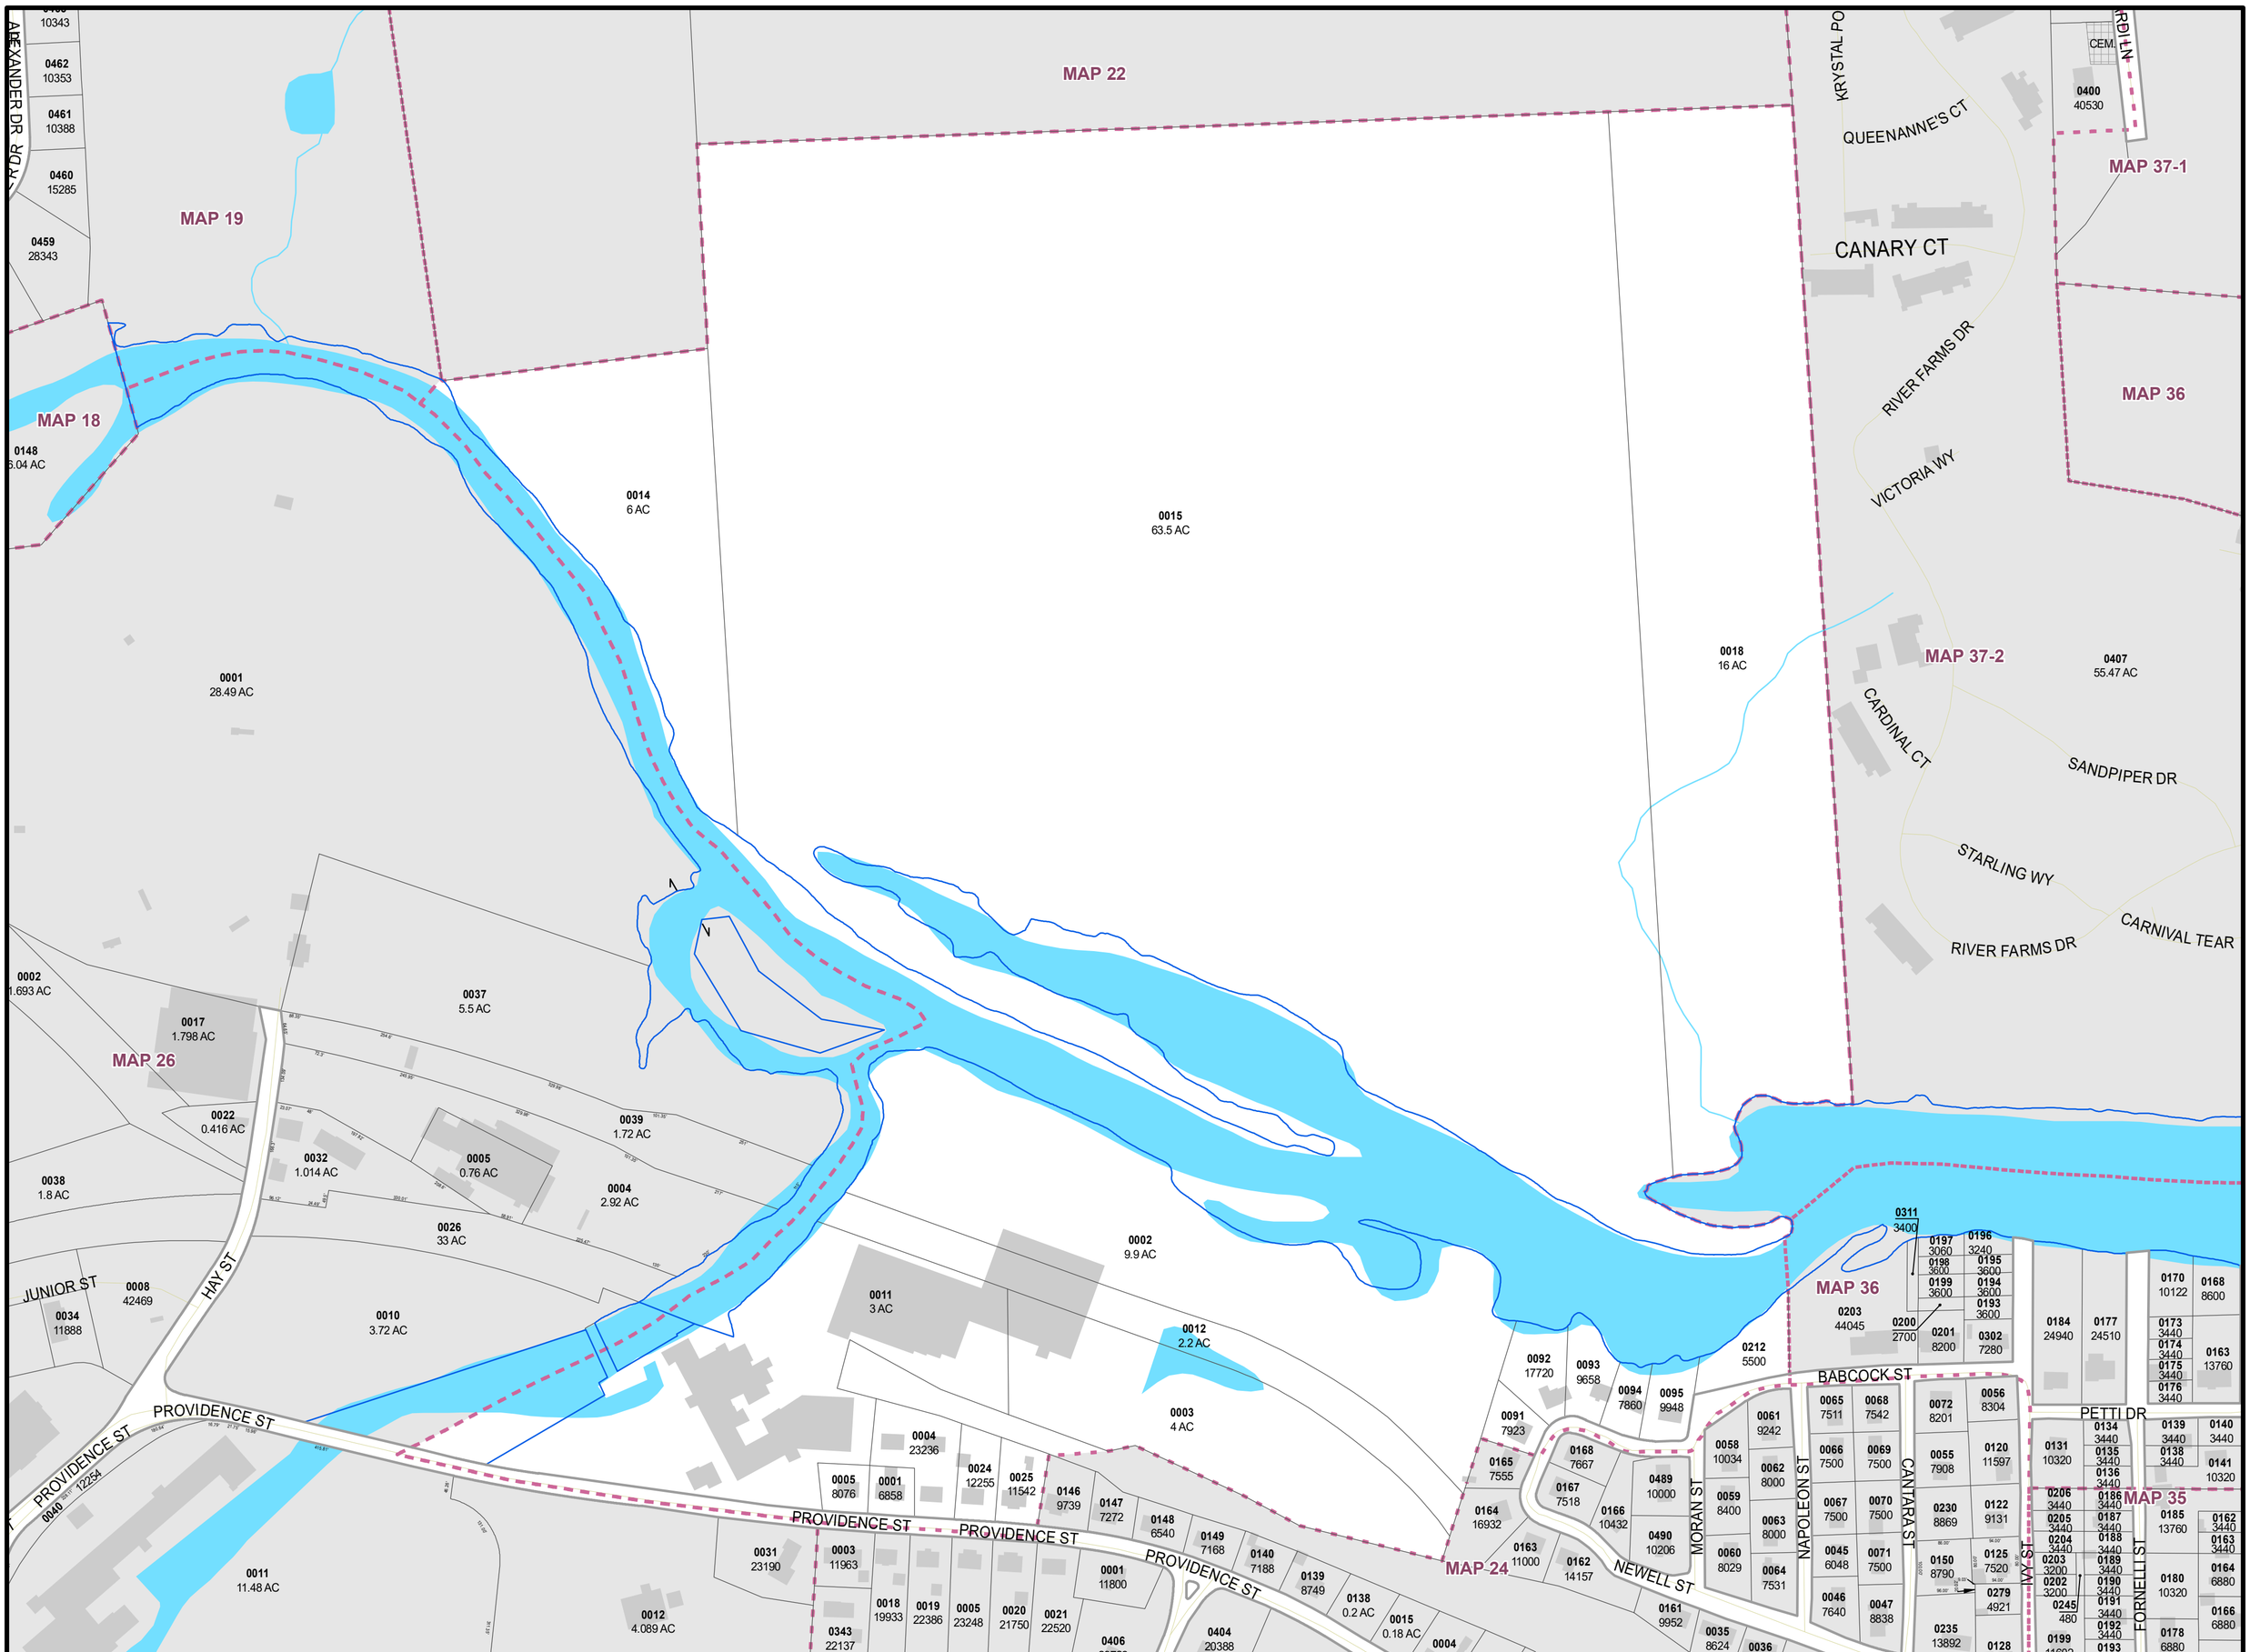

THIS MAP IS FOR ASSESSMENT PURPOSES. IT IS NOT VALID FOR LEGAL DESCRIPTION OR CONVEYANCE.

THE HORIZONTAL DATUM IS THE RHODE ISLAND STATE PLANE COORDINATE SYSTEM, NAD 83.

REVISED AND REPRINTED BY

CAI Technologies
Precision Mapping. Geospatial Solutions.
11 Pleasant Street, Littleton, NH 03561
800.322.4540 - www.cai-tech.com

LEGEND

- Parcel Boundary
- Parcel Water Boundary
- Right of Way
- Town Boundary (RIGIS)
- Tax Map Boundary
- Cemetery
- Water Body (RIGIS, 2010)
- Stream (RIGIS, 2001)
- Street Centerline (E911, 2018)
- Easement

SCALE: 1" = 200'

FEET: 200 100 0 200 400 600

METERS: 50 25 0 50 100 150

REVISED TO: DECEMBER 31, 2024

PROPERTY MAPS

WEST WARWICK

RHODE ISLAND

INDEX DIAGRAM

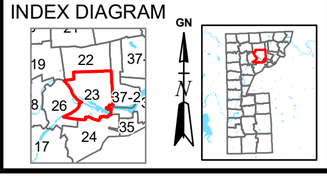

MAP NO.

23